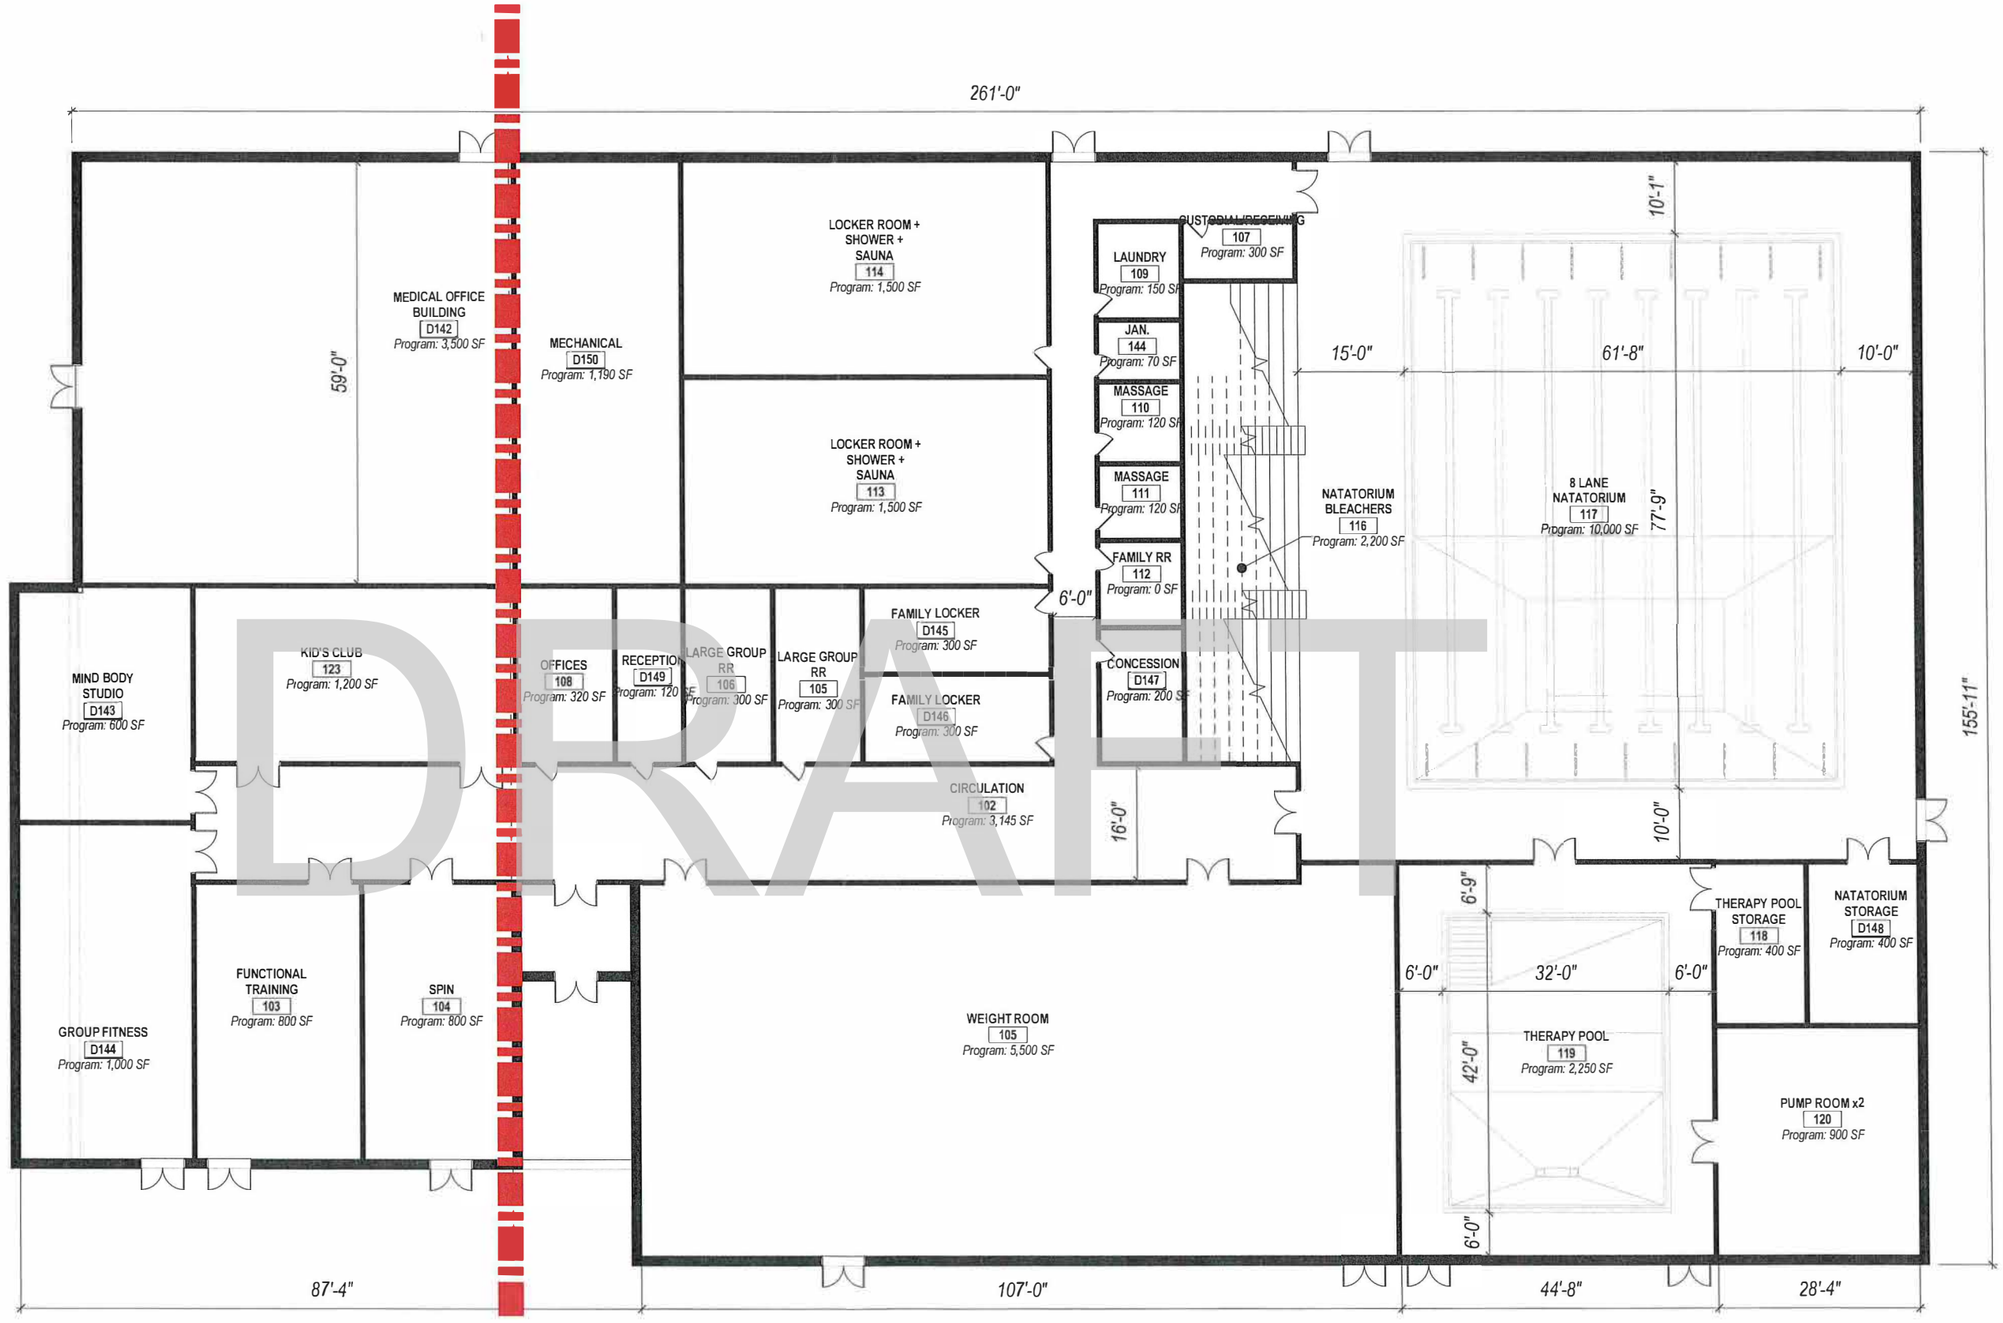

DRAFT

10/23/2018

First Floor Plan

SCALE : 3/64" = 1'-0"

N

Three Rivers Community Building

elevar DESIGN GROUP